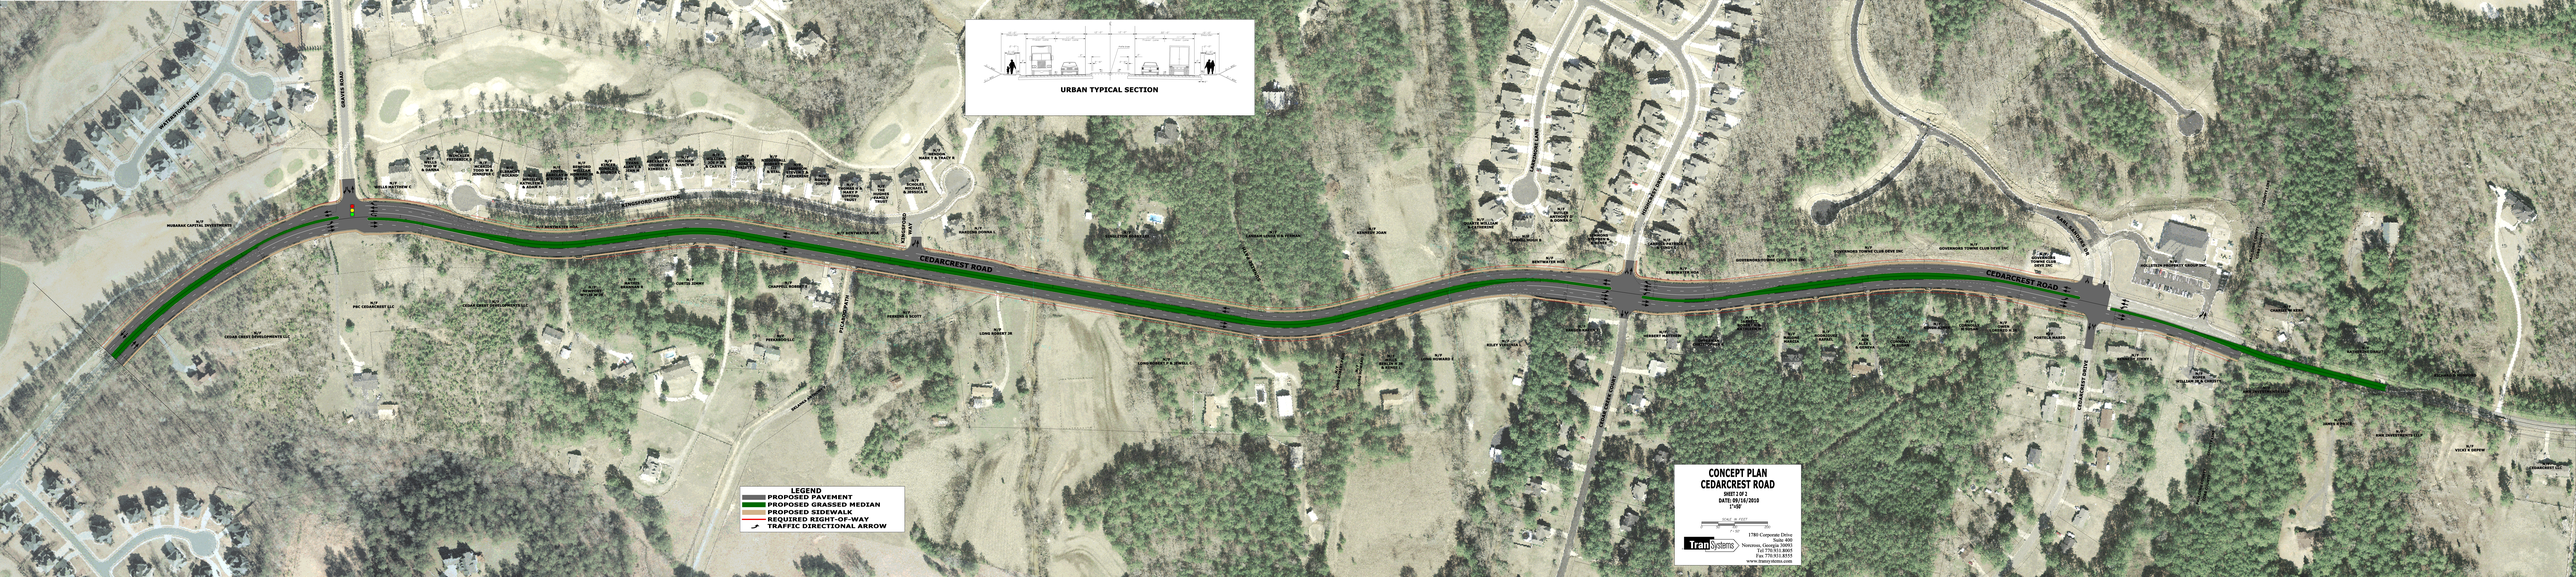
URBAN TYPICAL SECTION
CEDARCREST ROAD
CEDARCREST ROAD
LEGEND
PROPOSED PAVEMENT
PROPOSED GRASSED MEDIAN
PROPOSED SIDEWALK
REQUIRED RIGHT-OF-WAY
TRAFFIC DIRECTIONAL ARROW
CONCEPT PLAN
CEDARCREST ROAD
SHEET 2 OF 2
DATE: 09/16/2010
1"=50'
SCALE IN FEET
0 25 50 75 100 150
TranSystems
1780 Corporate Drive
Suite 400
Norcross, Georgia 30093
Tel 770.931.8605
Fax 770.931.8555
www.transystems.com