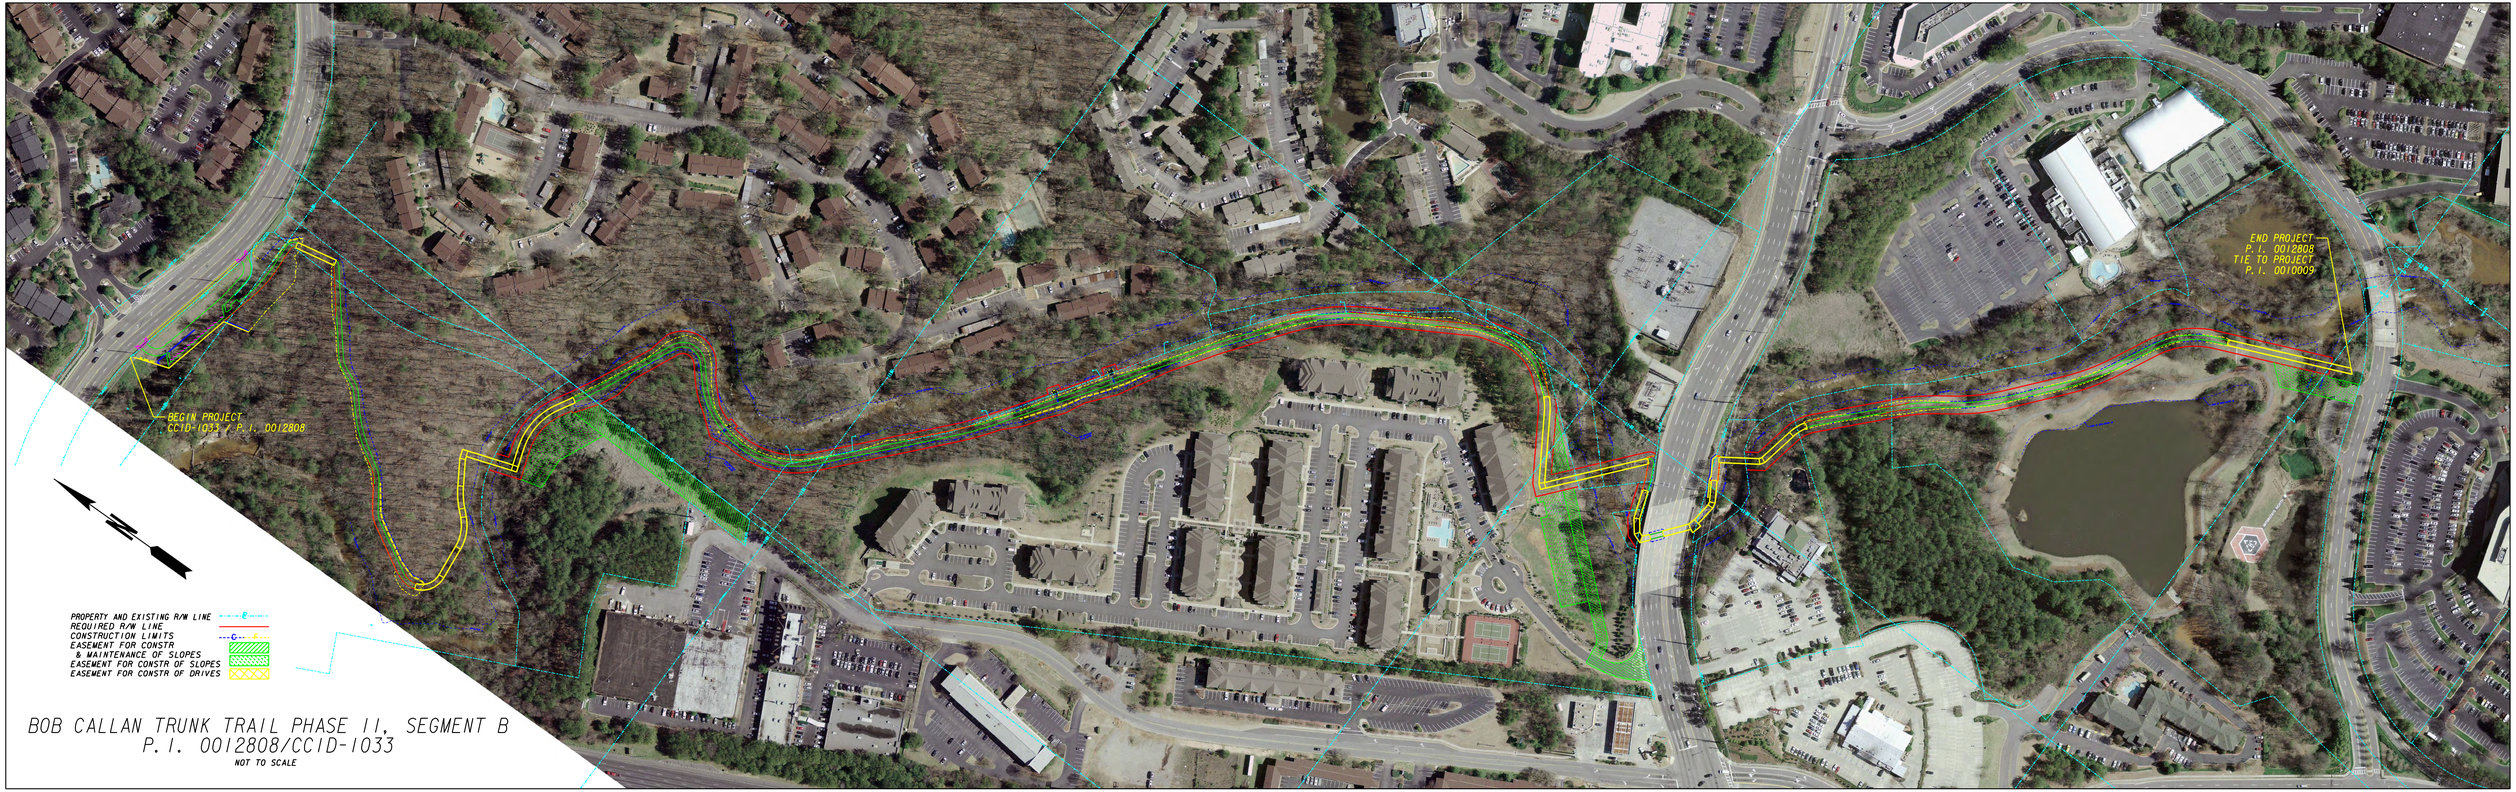

BOB CALLAN TRUNK TRAIL PHASE II, SEGMENT B
P. I. 0012808/CCID-1033

NOT TO SCALE