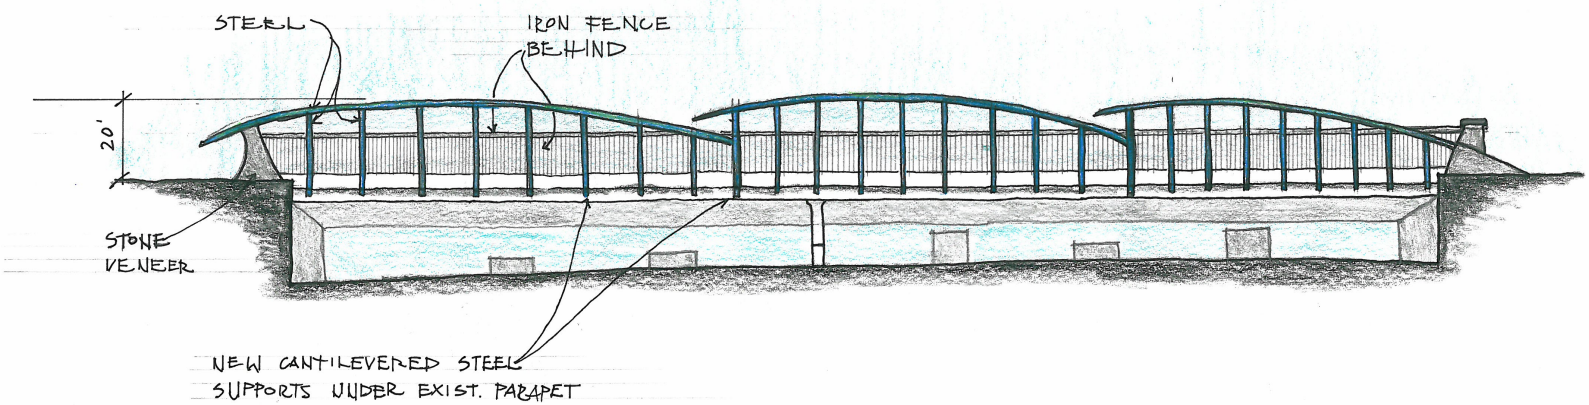

BRIDGE ELEVATION

1" = 30'-0"