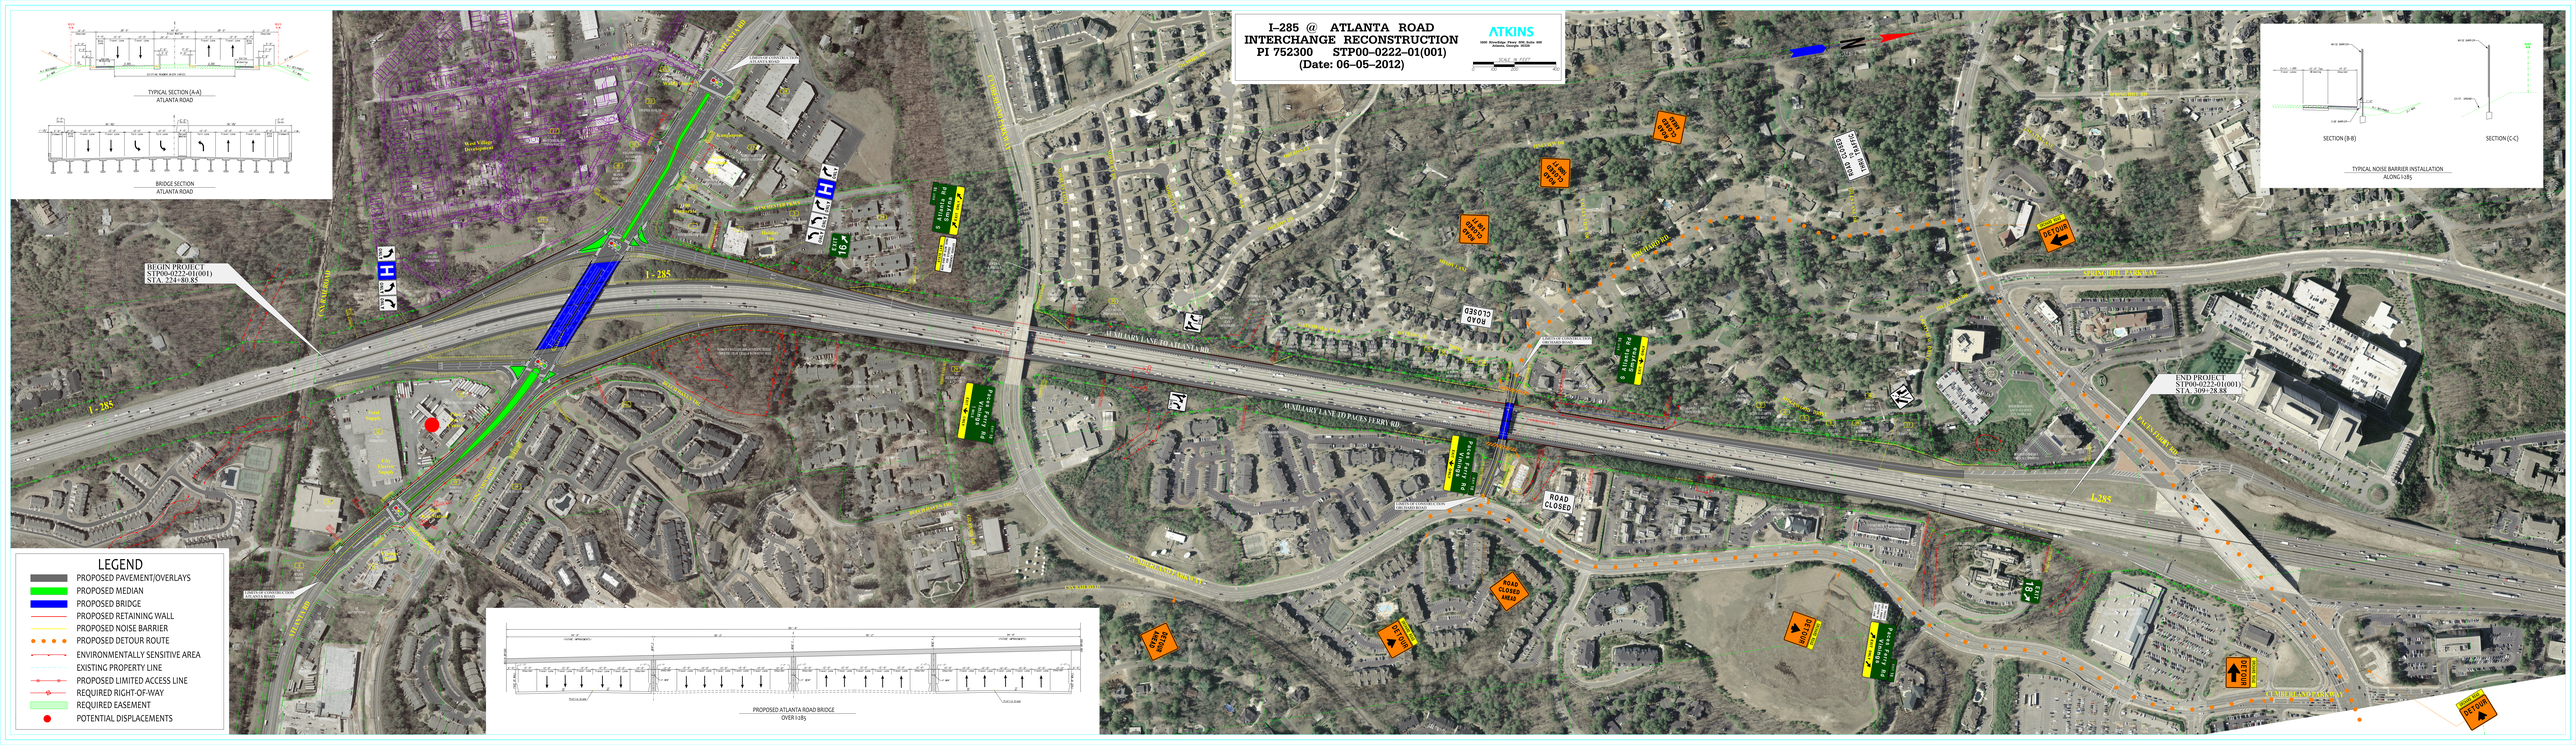
I-285 @ ATLANTA ROAD
INTERCHANGE RECONSTRUCTION
PI 752300 STP00-0222-01(001)
(Date: 06-05-2012)
ATKINS
TYPICAL SECTION (A-A)
ATLANTA ROAD
BRIDGE SECTION
ATLANTA ROAD
SECTION (B-B)
SECTION (C-C)
TYPICAL NOISE BARRIER INSTALLATION
ALONG I-285
BEGIN PROJECT
STP00-0222-01(001)
STA. 224+80.85
END PROJECT
STP00-0222-01(001)
STA. 309+28.88
I-285
AUXILIARY LANE TO ATLANTA RD.
AUXILIARY LANE TO PACES FERRY RD.
ROAD CLOSED
ROAD CLOSED AHEAD
DETOUR
LEGEND
PROPOSED PAVEMENT/OVERLAYS
PROPOSED MEDIAN
PROPOSED BRIDGE
PROPOSED RETAINING WALL
PROPOSED NOISE BARRIER
PROPOSED DETOUR ROUTE
ENVIRONMENTALLY SENSITIVE AREA
EXISTING PROPERTY LINE
PROPOSED LIMITED ACCESS LINE
REQUIRED RIGHT-OF-WAY
REQUIRED EASEMENT
POTENTIAL DISPLACEMENTS
PROPOSED ATLANTA ROAD BRIDGE
OVER I-285