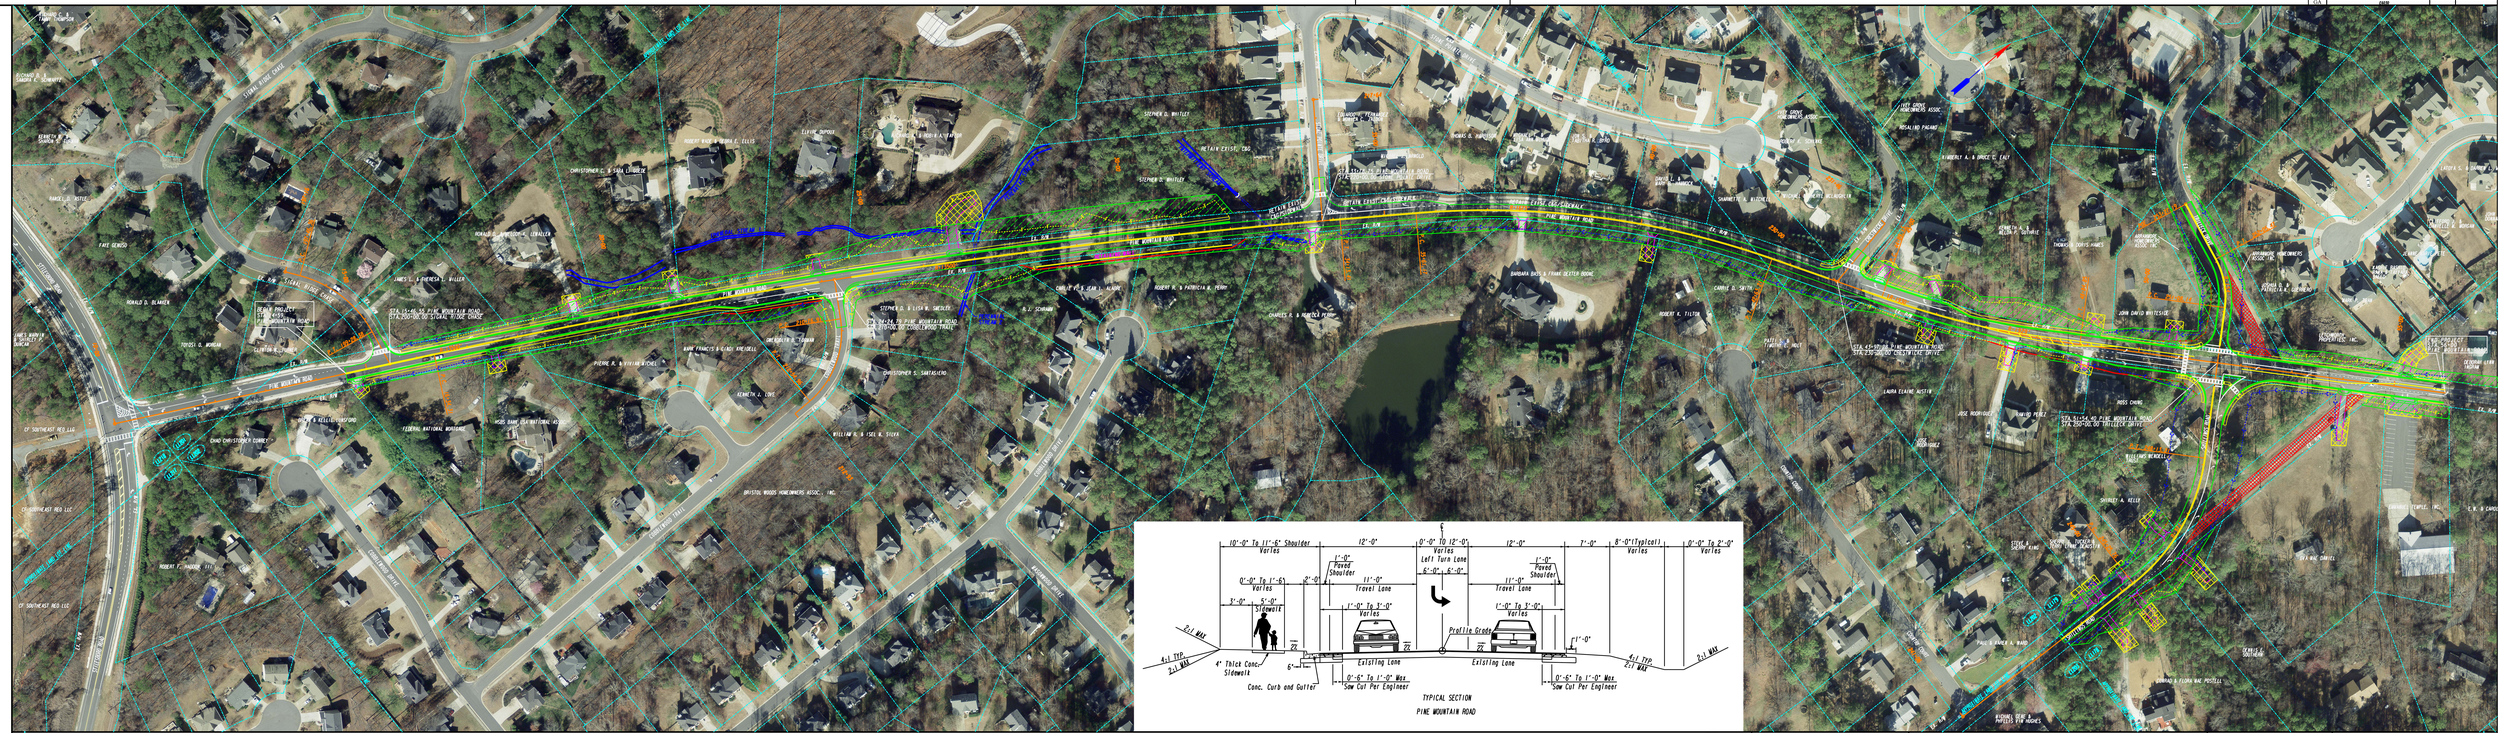

COBB COUNTY'S PINE MOUNTAIN ROAD ROADWAY SAFETY AND OPERATIONAL IMPROVEMENT PROJECT

PLANS PREPARED AND SUBMITTED BY:

AMERICAN ENGINEERS, INC.

EXISTING R/W LINE AND PROPERTY LINE.....
PROPOSED RIGHT OF WAY.....
PROPOSED CONSTRUCTION LIMITS.....
PROPOSED EASEMENT.....
PROPOSED PROPOSED PAVEMENT REMOVAL.....

SCALE IN FEET
0 30 60 120

COBB COUNTY
DEPARTMENT OF TRANSPORTATION

CONCEPT LAYOUT