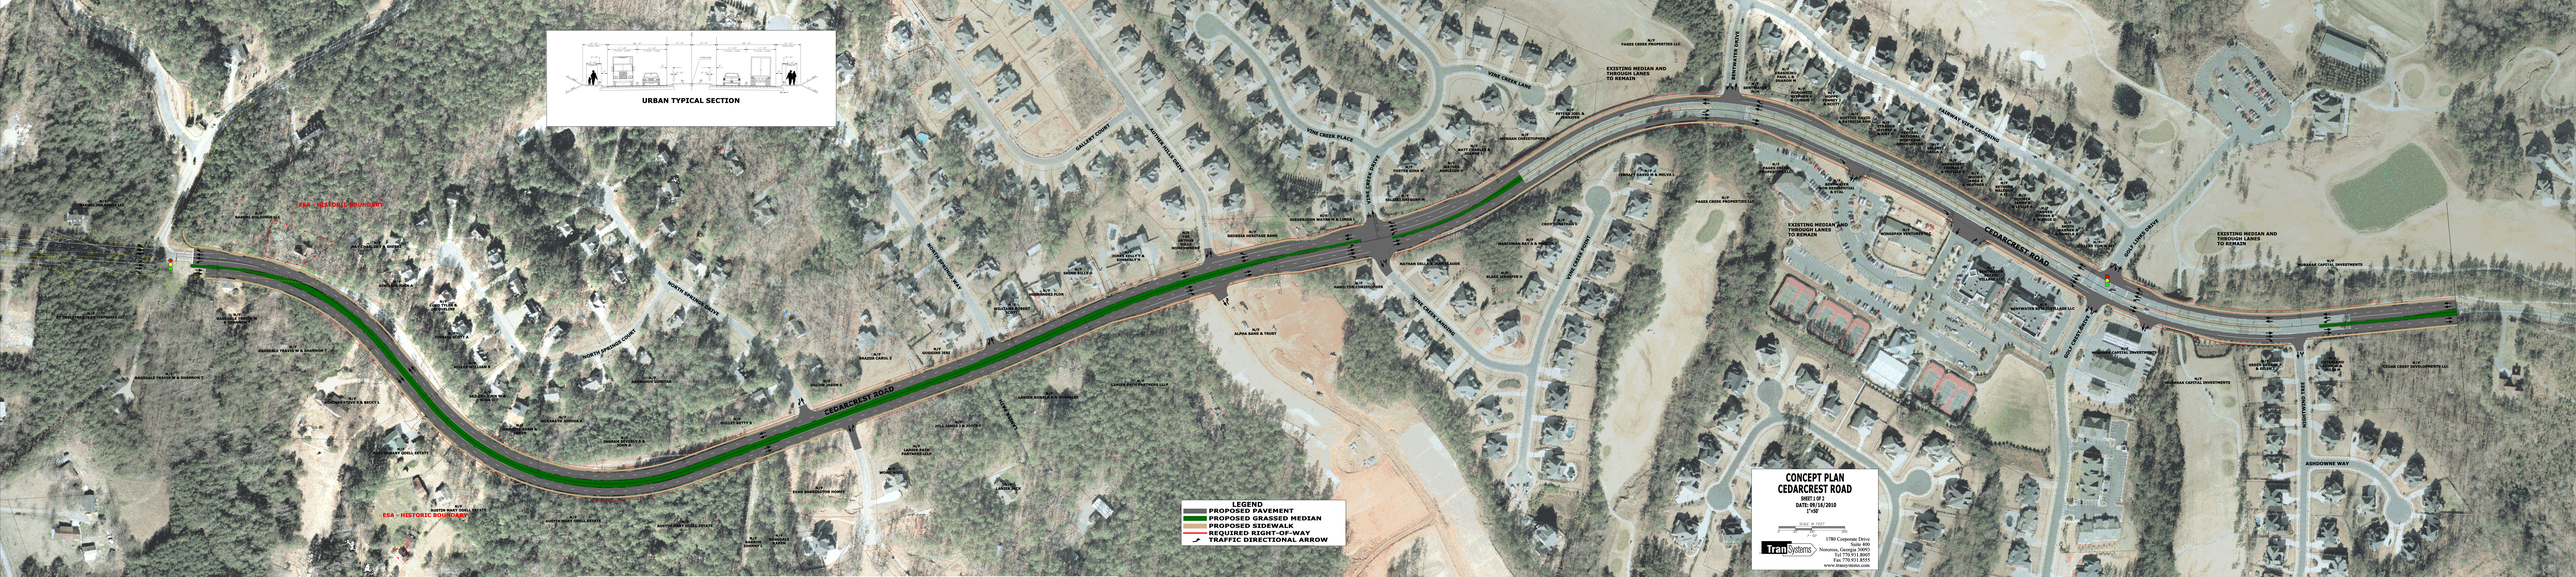
URBAN TYPICAL SECTION
ESA - HISTORIC BOUNDARY
ESA - HISTORIC BOUNDARY
CEDARCREST ROAD
CEDARCREST ROAD
EXISTING MEDIAN AND THROUGH LANES TO REMAIN
EXISTING MEDIAN AND THROUGH LANES TO REMAIN
EXISTING MEDIAN AND THROUGH LANES TO REMAIN
VINE CREEK LANE
VINE CREEK PLACE
VINE CREEK CHASE
VINE CREEK CHASE
VINE CREEK CHASE
GALLERY COURT
AUTHENTICALLY DRIVE
NORTH SPRINGS WAY
NORTH SPRINGS CREEK
NORTH SPRINGS COURT
NORTH SPRINGS CREEK
FAIRWAY VIEW CROSSING
GOLF LINKS DRIVE
GOLF CREEK DRIVE
ASHDOWNE WAY
LEGEND
PROPOSED PAVEMENT
PROPOSED GRASSED MEDIAN
PROPOSED SIDEWALK
REQUIRED RIGHT-OF-WAY
TRAFFIC DIRECTIONAL ARROW
CONCEPT PLAN
CEDARCREST ROAD
SHEET 1 OF 2
DATE: 09/16/2010
1"=50'
SCALE IN FEET
0 25 50 100
TranSystems
1780 Corporate Drive
Suite 400
Norcross, Georgia 30093
Tel 770.931.8805
Fax 770.931.8555
www.transystems.com