ADJUST TURN LANE/MEDIAN CONFIGURATIONS
WIDEN TO FORM NEW RECEIVING LANE
CONVERT TO SHARED RIGHT-THRU LANE
DROP SHARED RIGHT-THRU LANE AT PLUMTREE PARKWAY
CONVERT TO SHARED RIGHT-THRU LANE
CUMBERLAND BOULEVARD
HARGROVE ROAD
COBB PARKWAY/SR 3/US 41
THE PROMENADE SHOPPE CTR
WINDY RIDGE PARKWAY
HERODIAN WAY
CUMBERLAND SQUARE NORTH SHOPPG CTR
CALIBRE BROOKE WAY
PLUMTREE PARKWAY
250'
100'
190'
WINDY RIDGE PKWY AT COBB PKWY
(MAP ID 15)
AECOM
400 NORTHPARK TOWN CENTER
1000 ABERNATHY ROAD, N.E., SUITE 900
ATLANTA, GEORGIA 30328
TEL: (678) 808-8800 FAX: (678) 808-8400
SCALE IN FEET
0 100 200 400

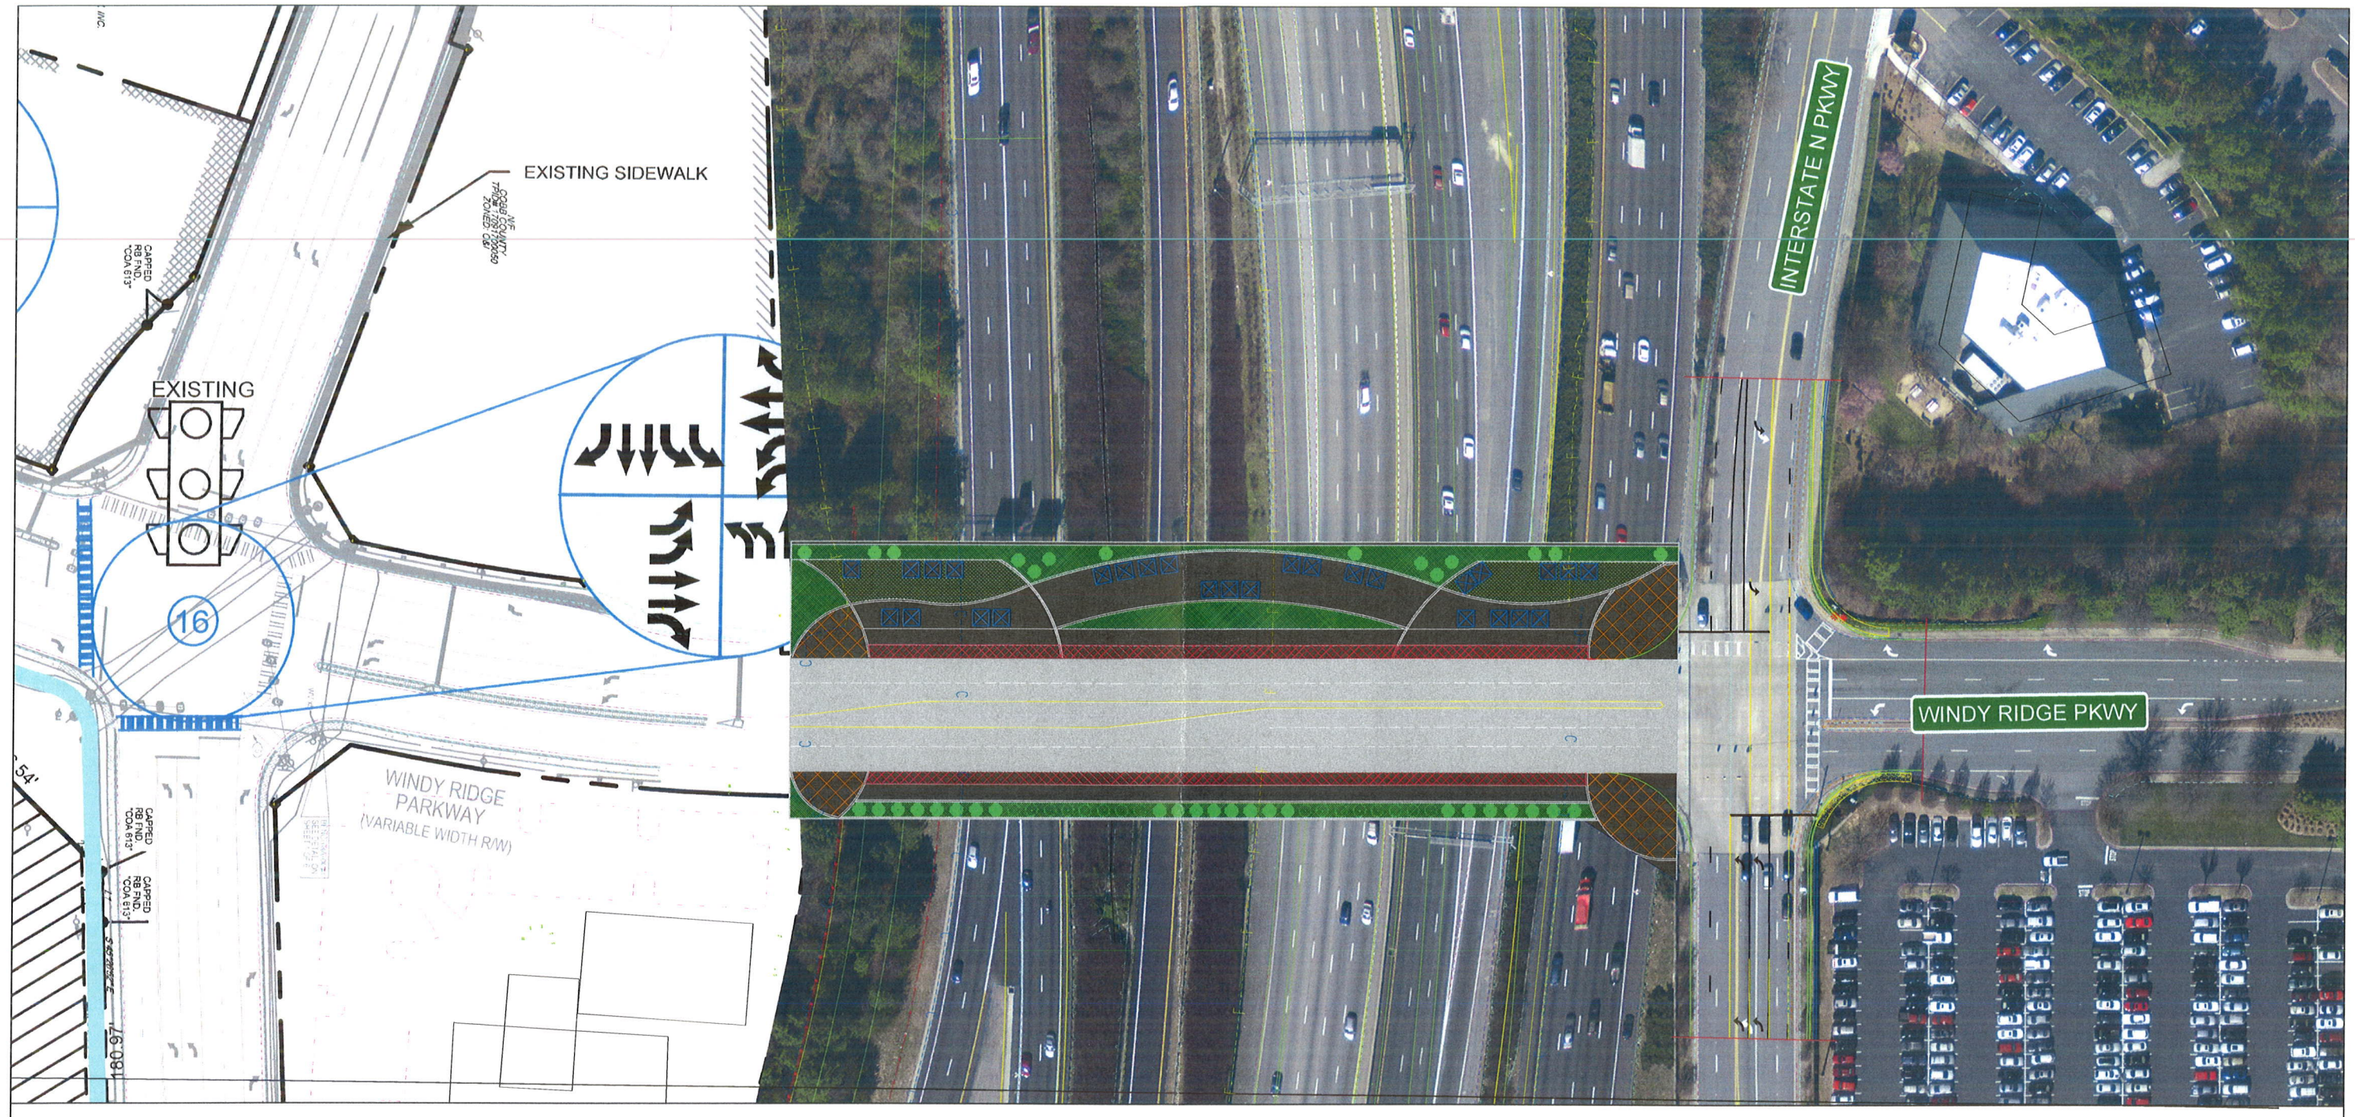

Windy Ridge Parkway Bridge over I-75
Map ID 21