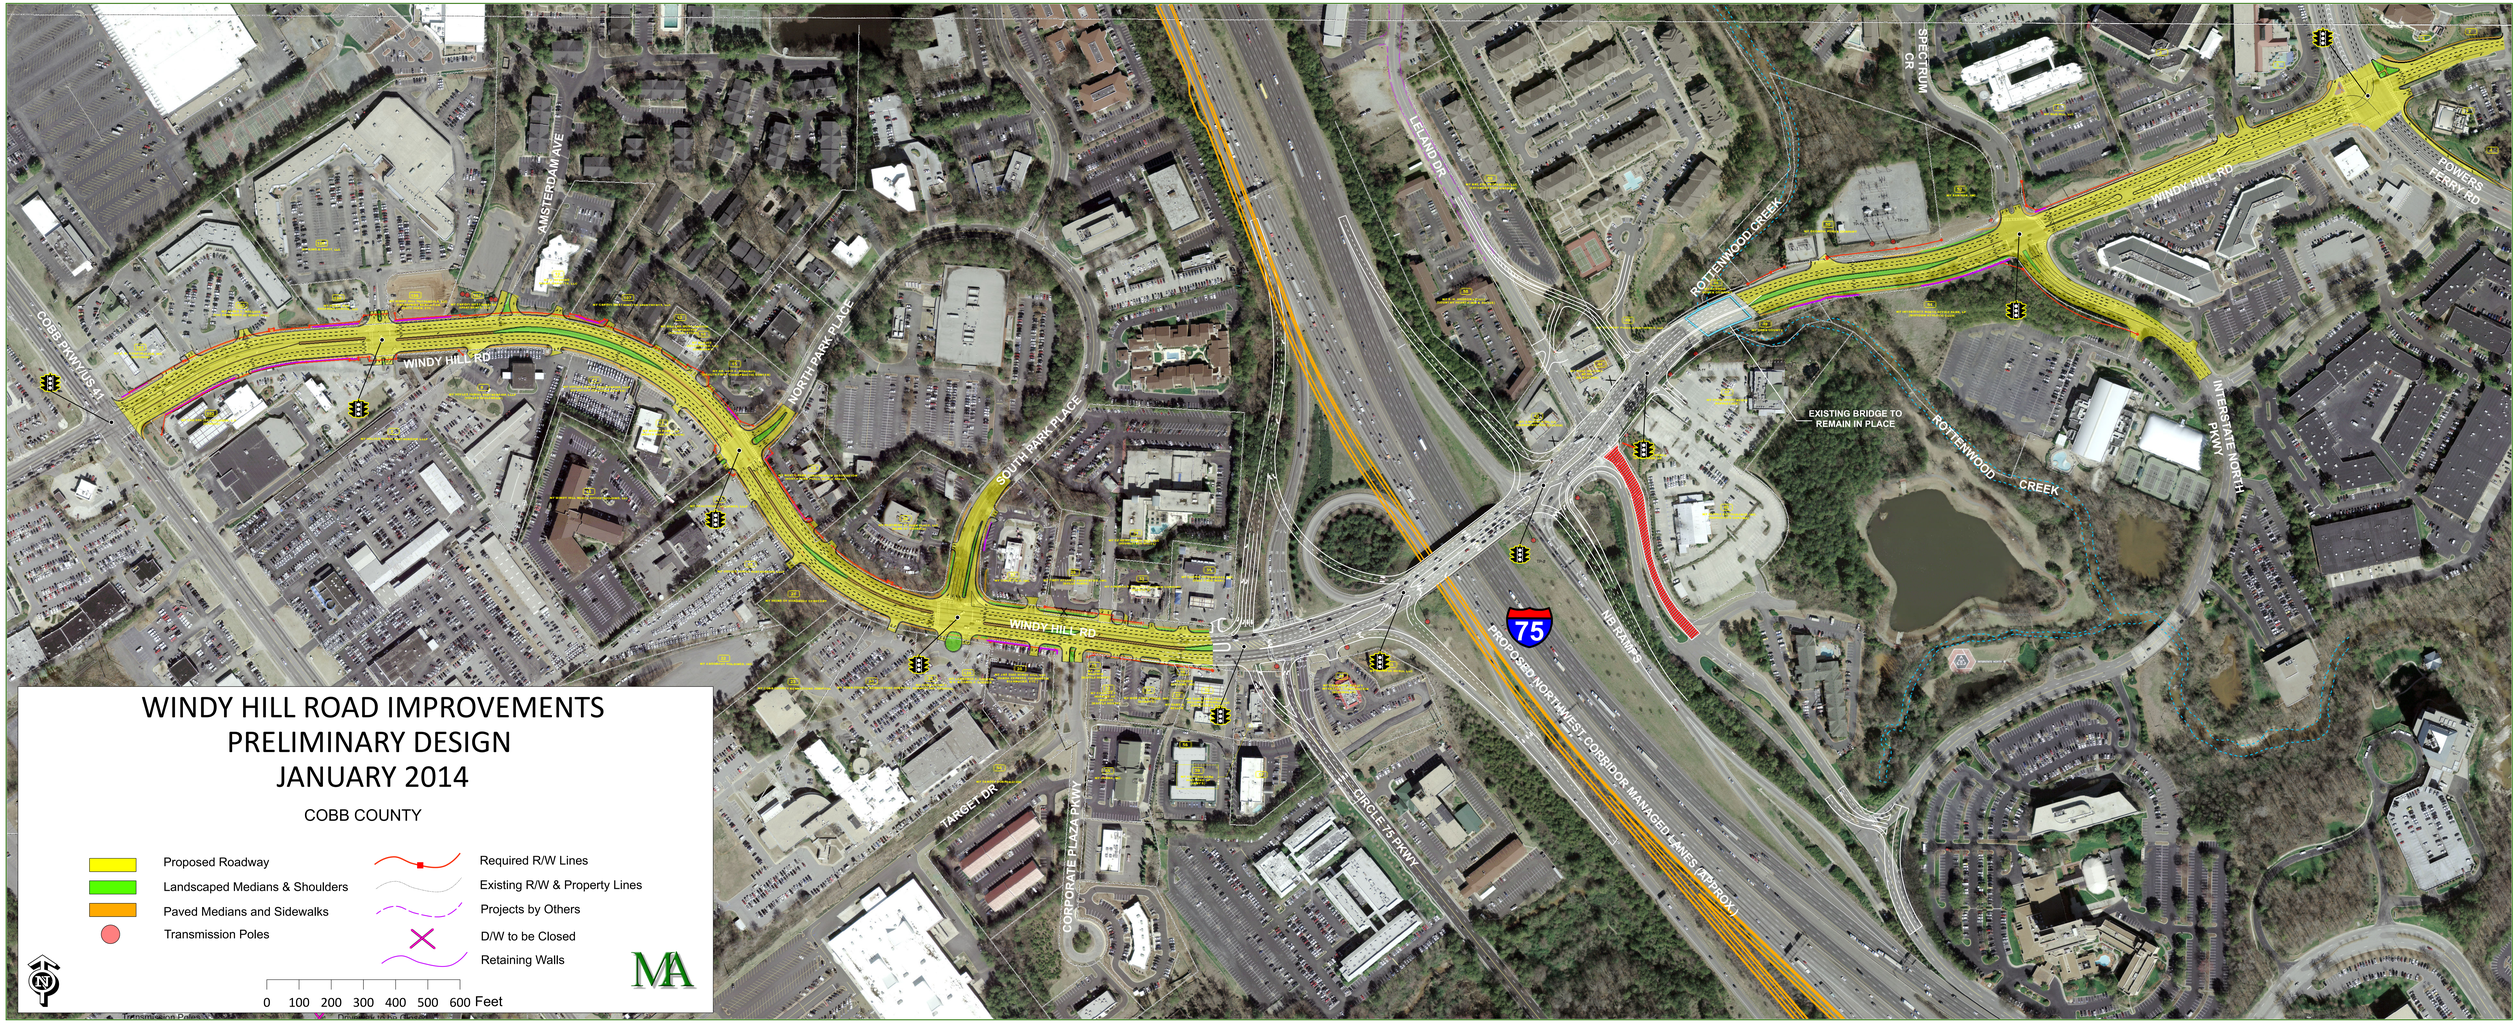
WINDY HILL ROAD IMPROVEMENTS
PRELIMINARY DESIGN
JANUARY 2014
COBB COUNTY
Proposed Roadway
Landscaped Medians & Shoulders
Paved Medians and Sidewalks
Transmission Poles
Required R/W Lines
Existing R/W & Property Lines
Projects by Others
D/W to be Closed
Retaining Walls
0 100 200 300 400 500 600 Feet
COBB PKWY(US 41)
WINDY HILL RD
AMSTERDAM AVE
NORTH PARK PLACE
SOUTH PARK PLACE
LELAND DR
SPECTRUM CR
ROTTENWOOD CREEK
EXISTING BRIDGE TO REMAIN IN PLACE
POWERS FERRY RD
INTERSTATE NORTH PKWY
75
NB RAMPS
PROPOSED NORTHWEST CORRIDOR MANAGED LANES (APPROX.)
CIRCLE 75 PKWY
CORPORATE PLAZA PKWY
TARGET DR