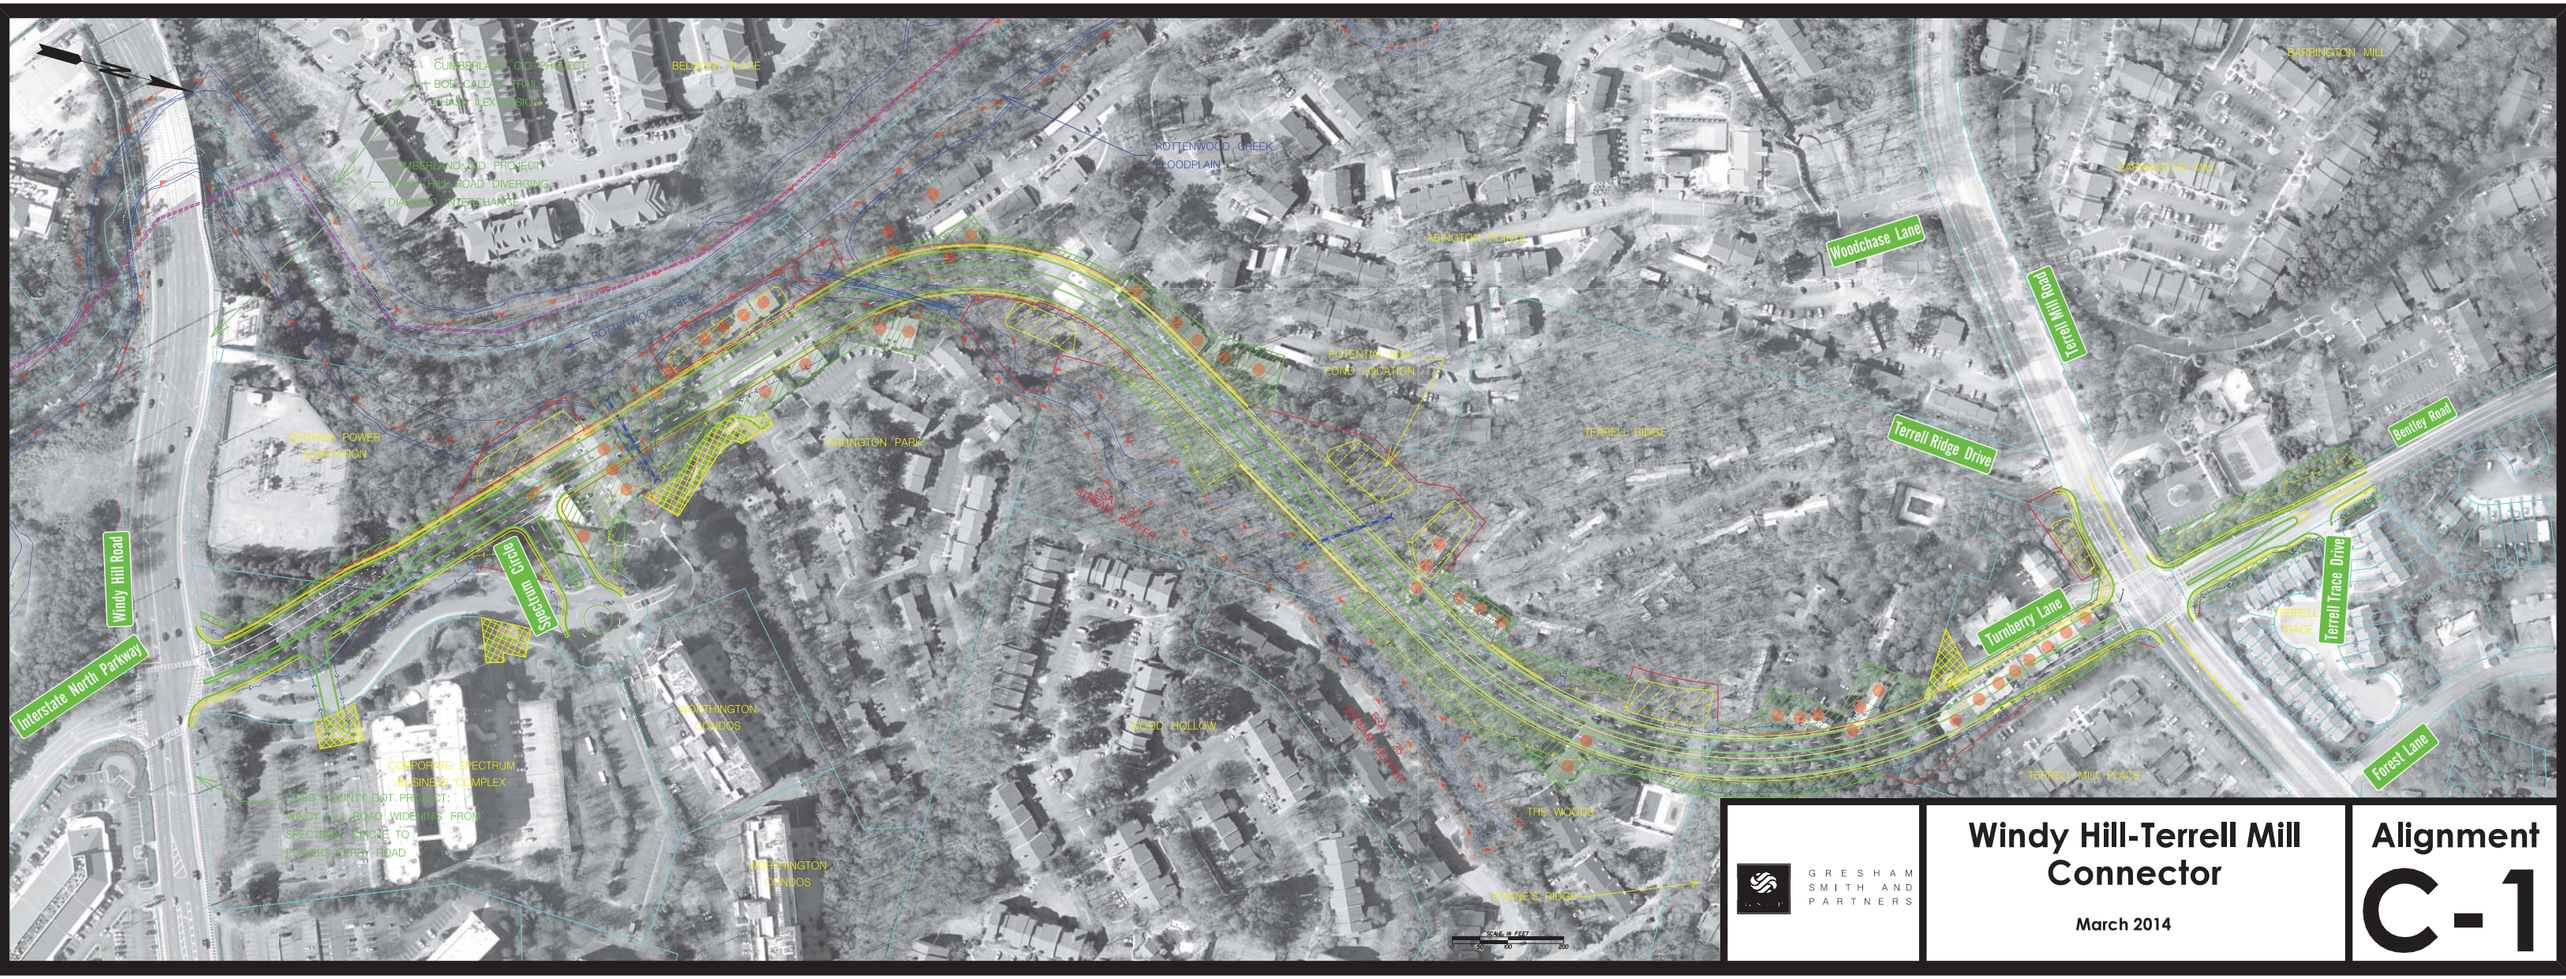

GRESHAM SMITH AND PARTNERS

Windy Hill-Terrell Mill Connector

March 2014

Alignment C-1