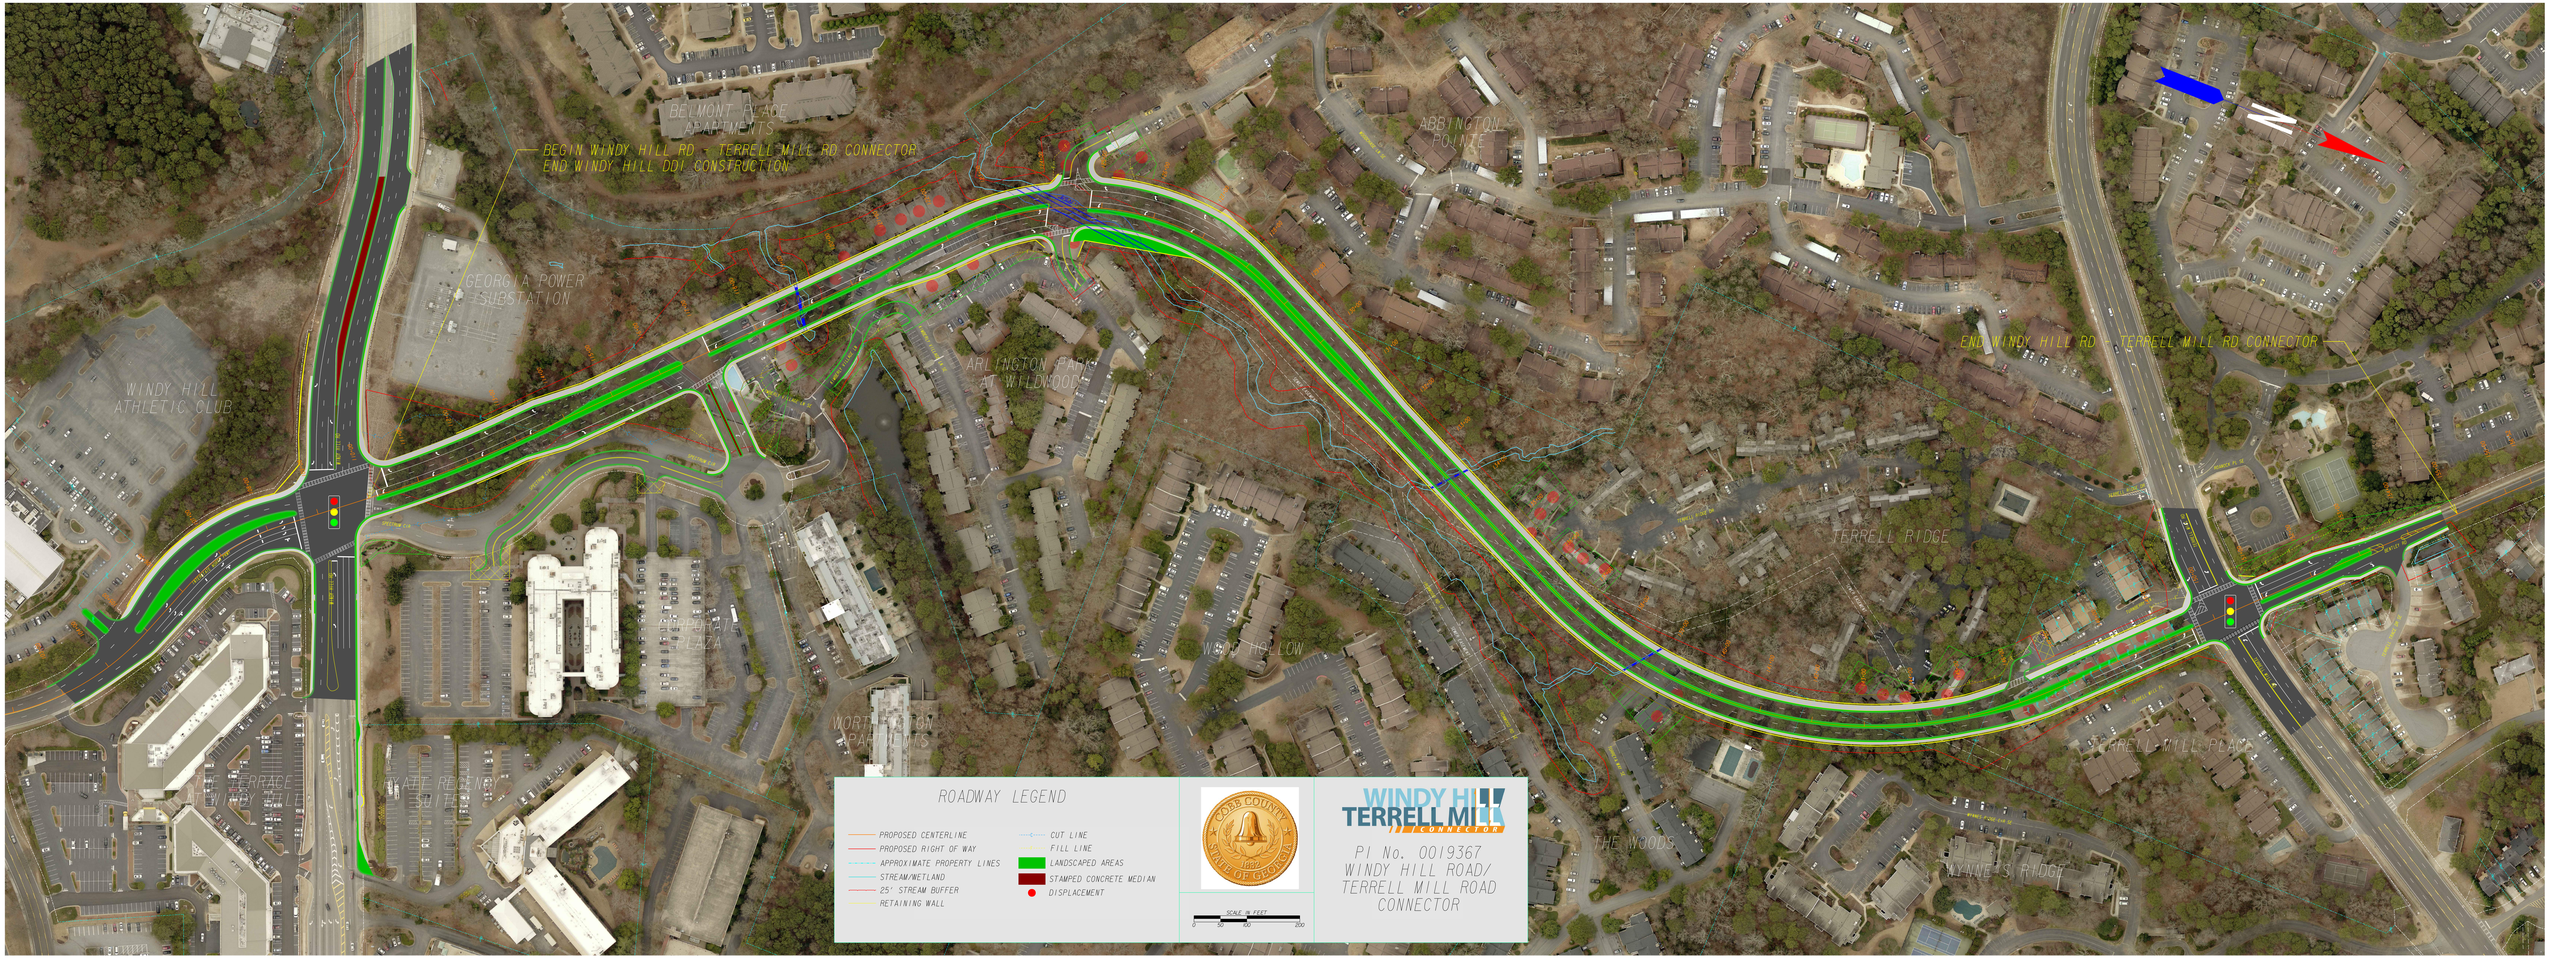
BELMONT PLACE APARTMENTS
BEGIN WINDY HILL RD - TERRELL MILL RD CONNECTOR
END WINDY HILL DDI CONSTRUCTION
GEORGIA POWER SUBSTATION
WINDY HILL ATHLETIC CLUB
ARLINGTON PARK AT WILDWOOD
ABBINGTON POINTE
END WINDY HILL RD - TERRELL MILL RD CONNECTOR
TERRELL RIDGE
CORPORATE PLAZA
WOOD HOLLOW
WORTHINGTON APARTMENTS
THE TERRACE AT WINDY HILL
PRIVATE REGENCY SUITES
THE WOODS
WYNNE'S RIDGE
TERRELL MILL PLACE
ROADWAY LEGEND
PROPOSED CENTERLINE
PROPOSED RIGHT OF WAY
APPROXIMATE PROPERTY LINES
STREAM/WETLAND
25' STREAM BUFFER
RETAINING WALL
CUT LINE
FILL LINE
LANDSCAPED AREAS
STAMPED CONCRETE MEDIAN
DISPLACEMENT
COBB COUNTY
STATE OF GEORGIA
1832
SCALE IN FEET
0 50 100 200
WINDY HILL
TERRELL MILL
CONNECTOR
PI No. 0019367
WINDY HILL ROAD/
TERRELL MILL ROAD
CONNECTOR